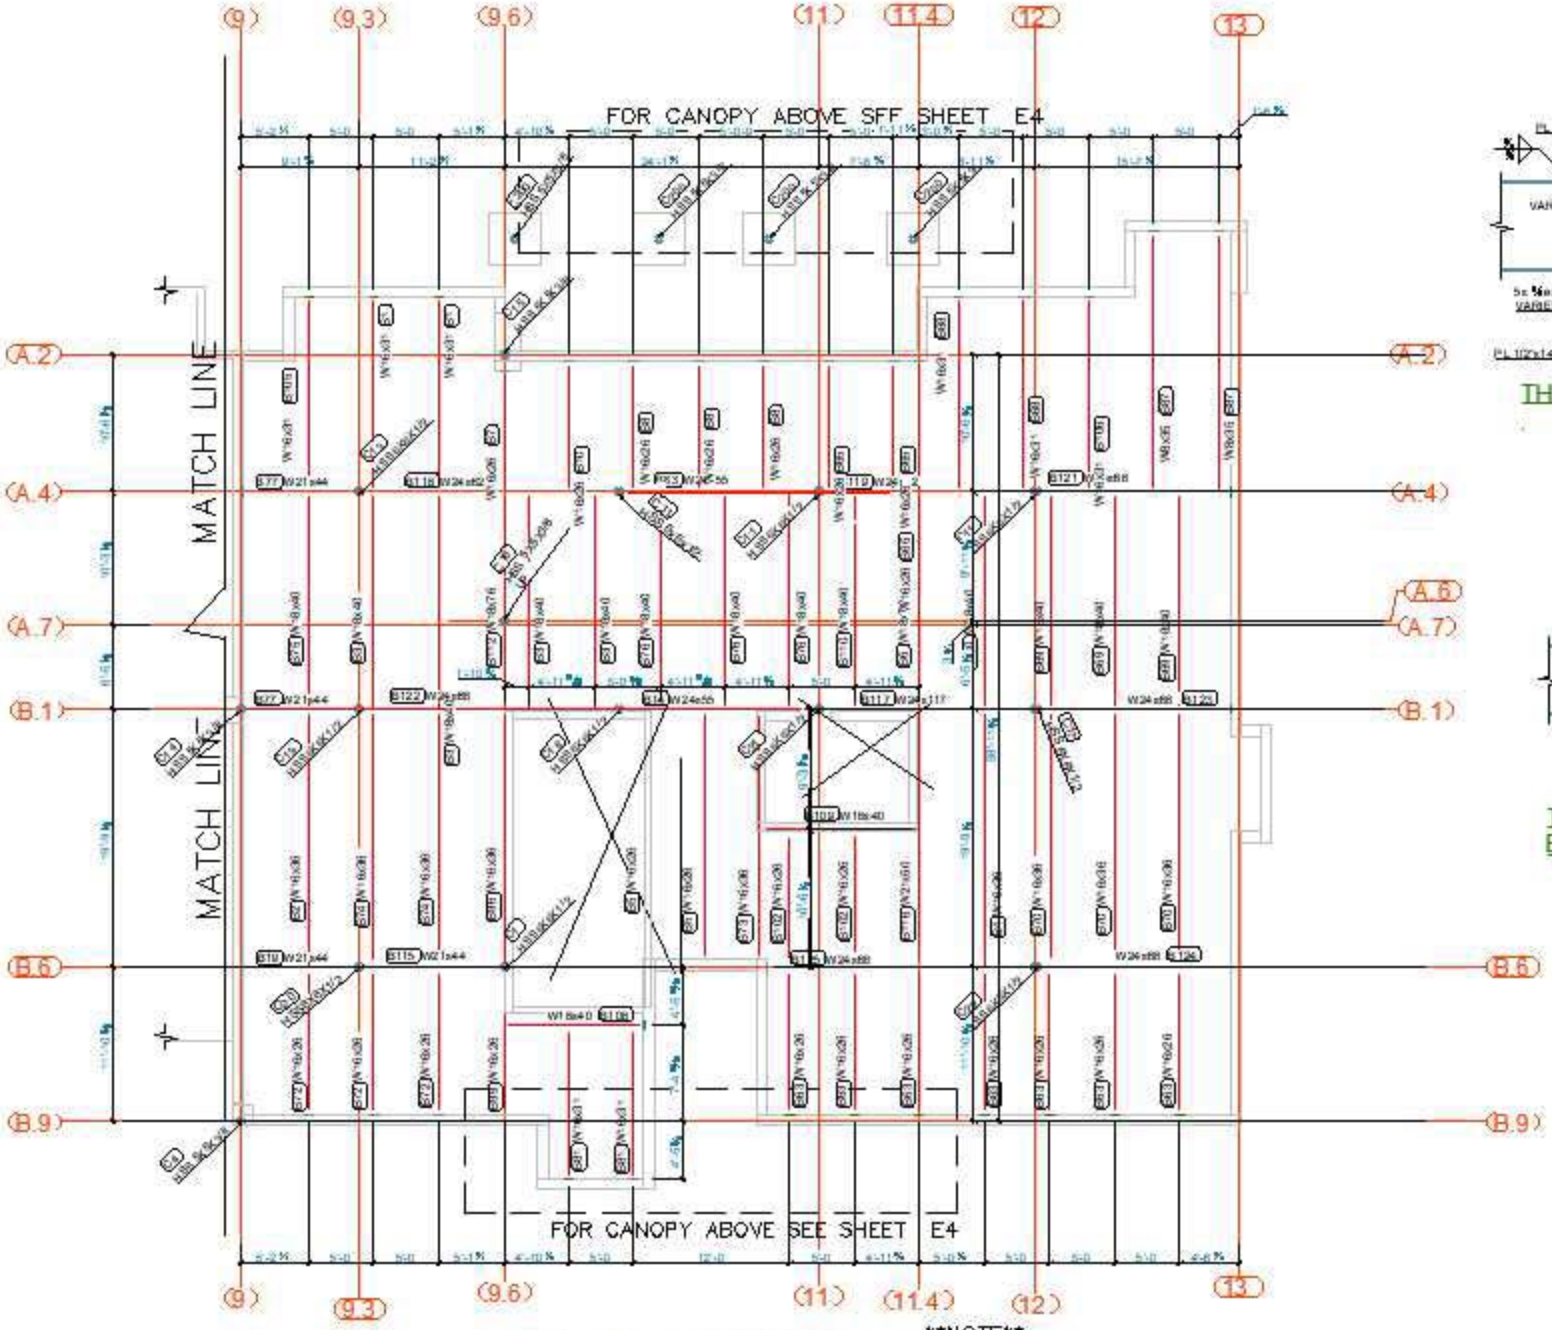


1ST FLOOR FRAMING Plan
T.O.S -0'-5" U/NOTED [+-X'-xx"]

**NOTE**
OLD 1ST FLOOR ELEV. +100'-0" = NEW 1ST FLOOR ELEV. +0'-0"
ALL ELEV. FROM NEW 1ST FLOOR ELEV. +0'-0"

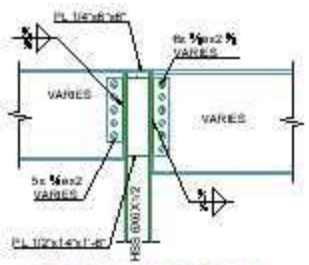


THRU PLATE Detail

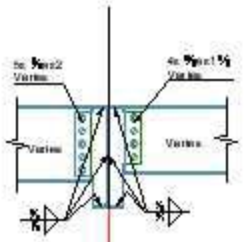


Typical Beam to Beam Detail

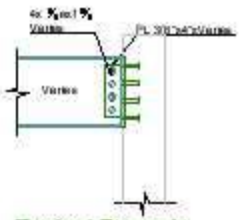


Typical Beam to Embed Detail

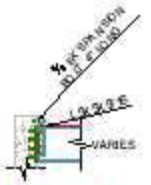


ANGLE DETAIL
Typical @ Perimeter

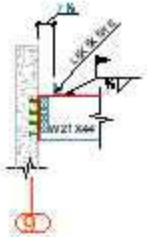


ANGLE DETAIL
9 LINE

| REV. | Date | BY | Description |
|---|---|---|---|
| A | 4/14/2015 | BV | FOR APPROVAL |

Building
Building #3
Location
Client
Project
Country Club Plaza
Coating
Material
Scale
Project No.
Drawing Num.
E1