×NOTE×
CONTRACTOR TO HOLD
TOP OF PILE CAP ELEVATION
TO +0'-0"(OLD 1.67"). CONTRACTOR
TO GRIND TOP OF PILE CAPS
OR GROUT AS NECESSARY

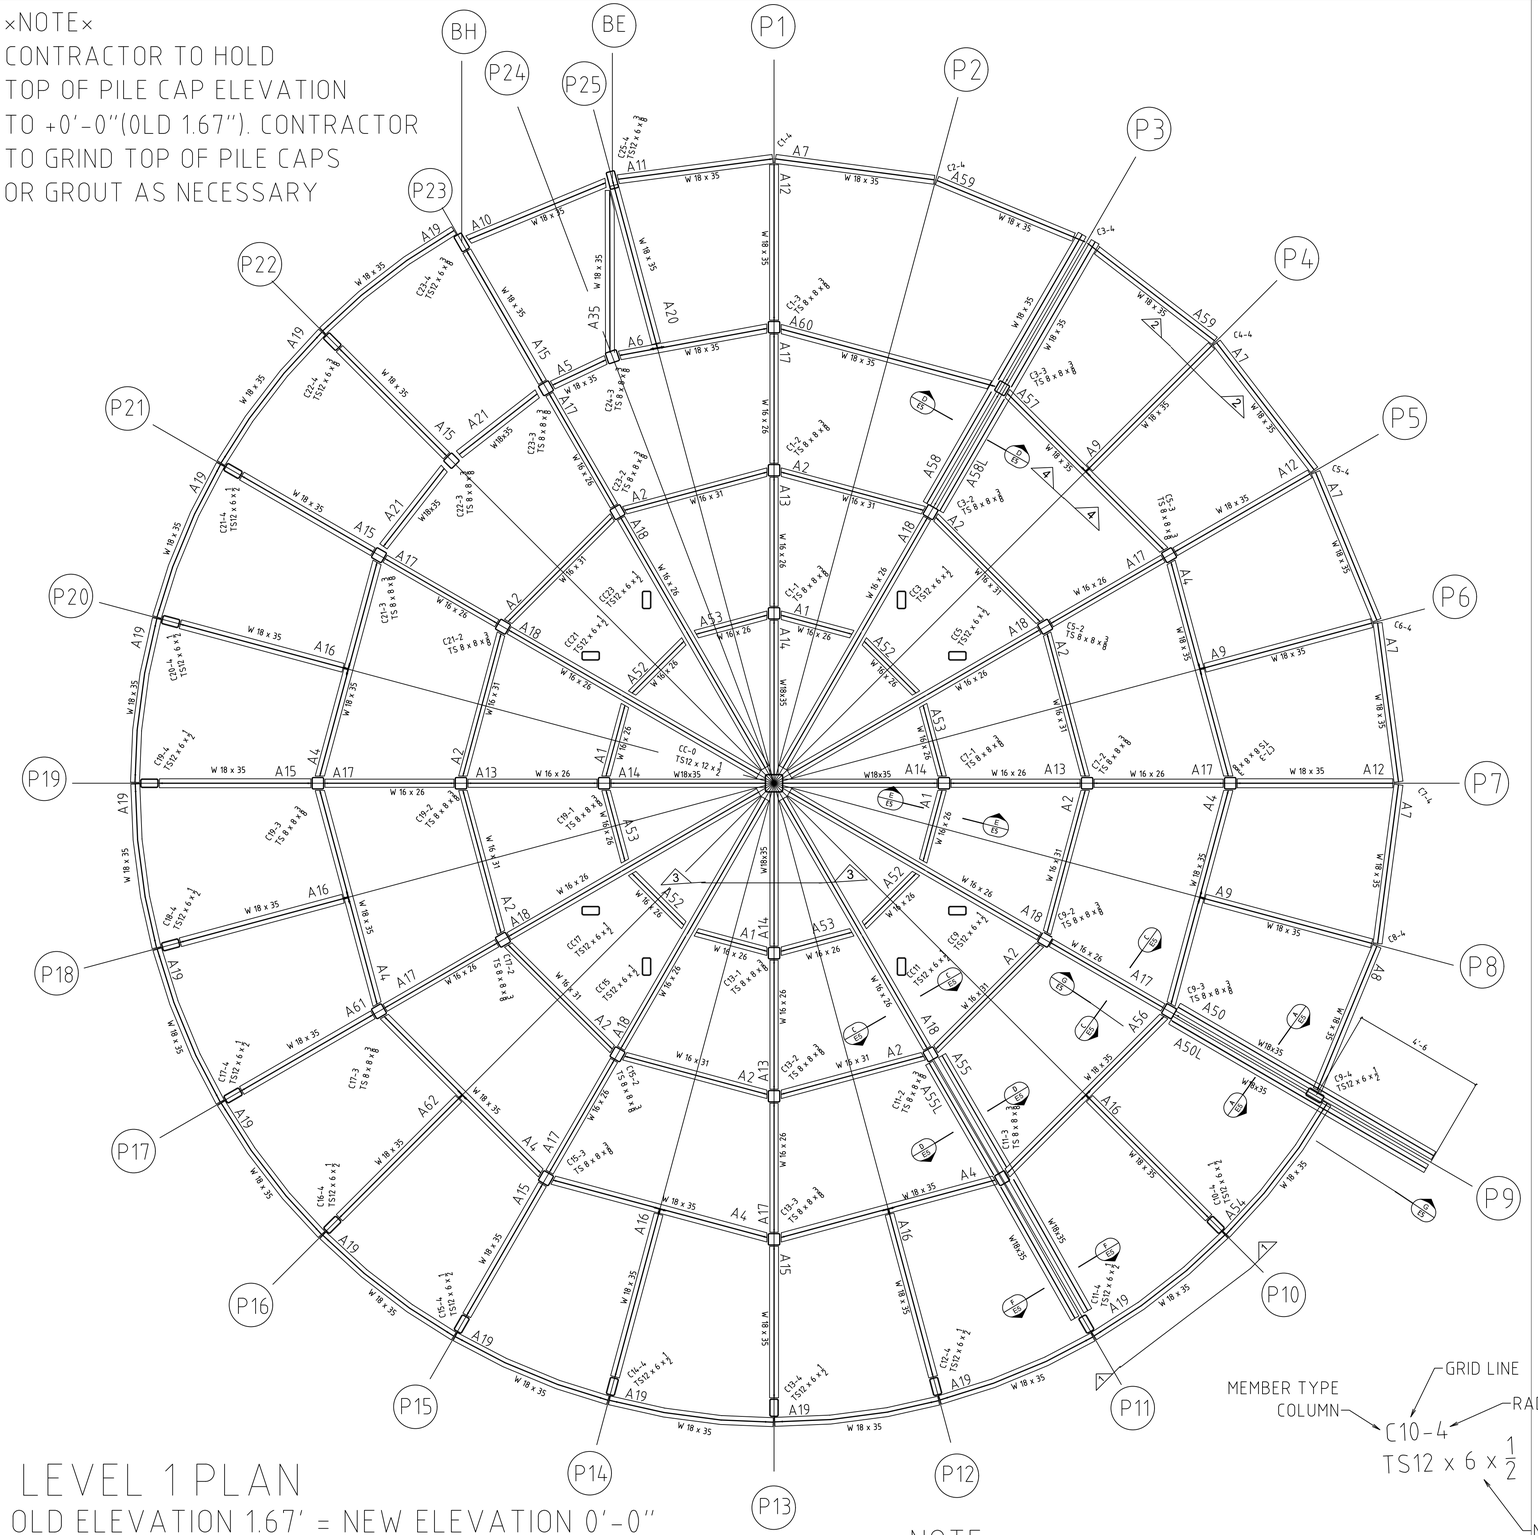

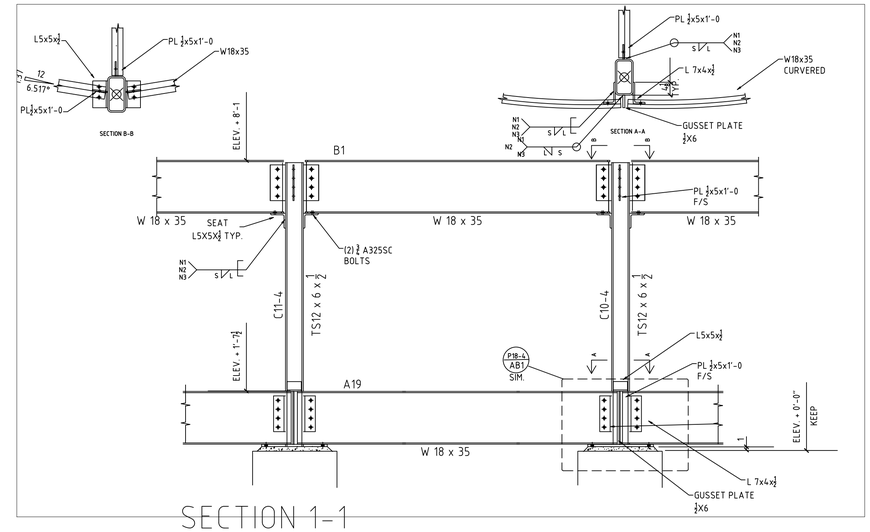

SECTION 1-1

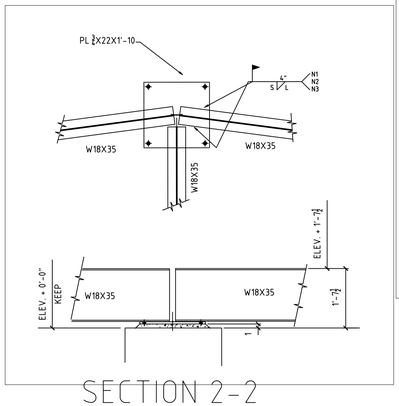

SECTION 2-2

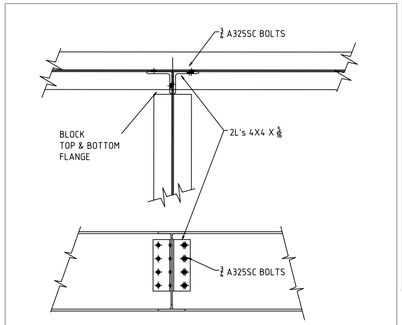

SECTION 4-4

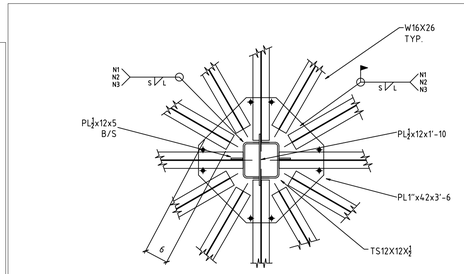

TOP VIEW

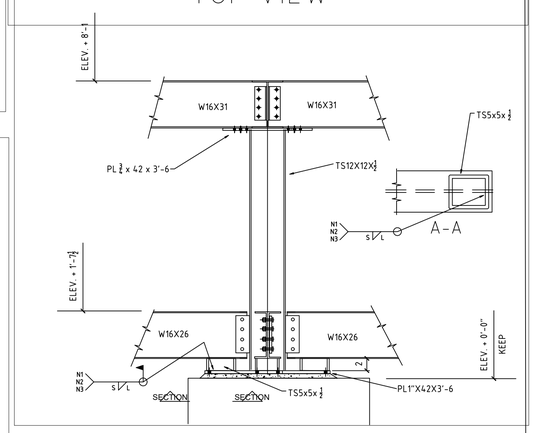

SECTION 3-3

MEMBER TYPE
COLUMN — C10-4 — GRID LINE
TS12 x 6 x ½ — MEMBER SIZE
RADIUS

RADIUS #1 9'-6"
#2 17'-6"
#3 25'-6"
#4 34'-11"

N

LEVEL 1 PLAN

OLD ELEVATION 1.67' = NEW ELEVATION 0'-0"
ALL ELEV. FROM 0'-0"
TOP OF STEEL ELEVATION +1'-7 1/2 U/NOTED OTHERWISE

×NOTE ×
PERFIX ALL STEEL THIS LEVEL WITH 'A'

HOLES 13/16 U/NOTED	BOLTS 3/4 A325SC U/NOTED	WELD 70XX	ALL STEEL HOT DIP GALVANIZED

REV.	DESCRIPTION	BY	DATE
FOR APPROVAL:	TO SHOP:	TO FIELD:	
R & R APPROVAL		AS BUILT:	

JOB NAME:	OMLSTED CENTER	DRAWN BY: BV	CHECKED BY:
LOCATION:	FLUSHING MEADOWS QUEENS, NY	SCALE: NTS	
		DATE:	
CONTRACTOR:		JOB NUMBER	SHEET
DESCRIPTION:	LEVEL 1 Plan		E1 ⚠1