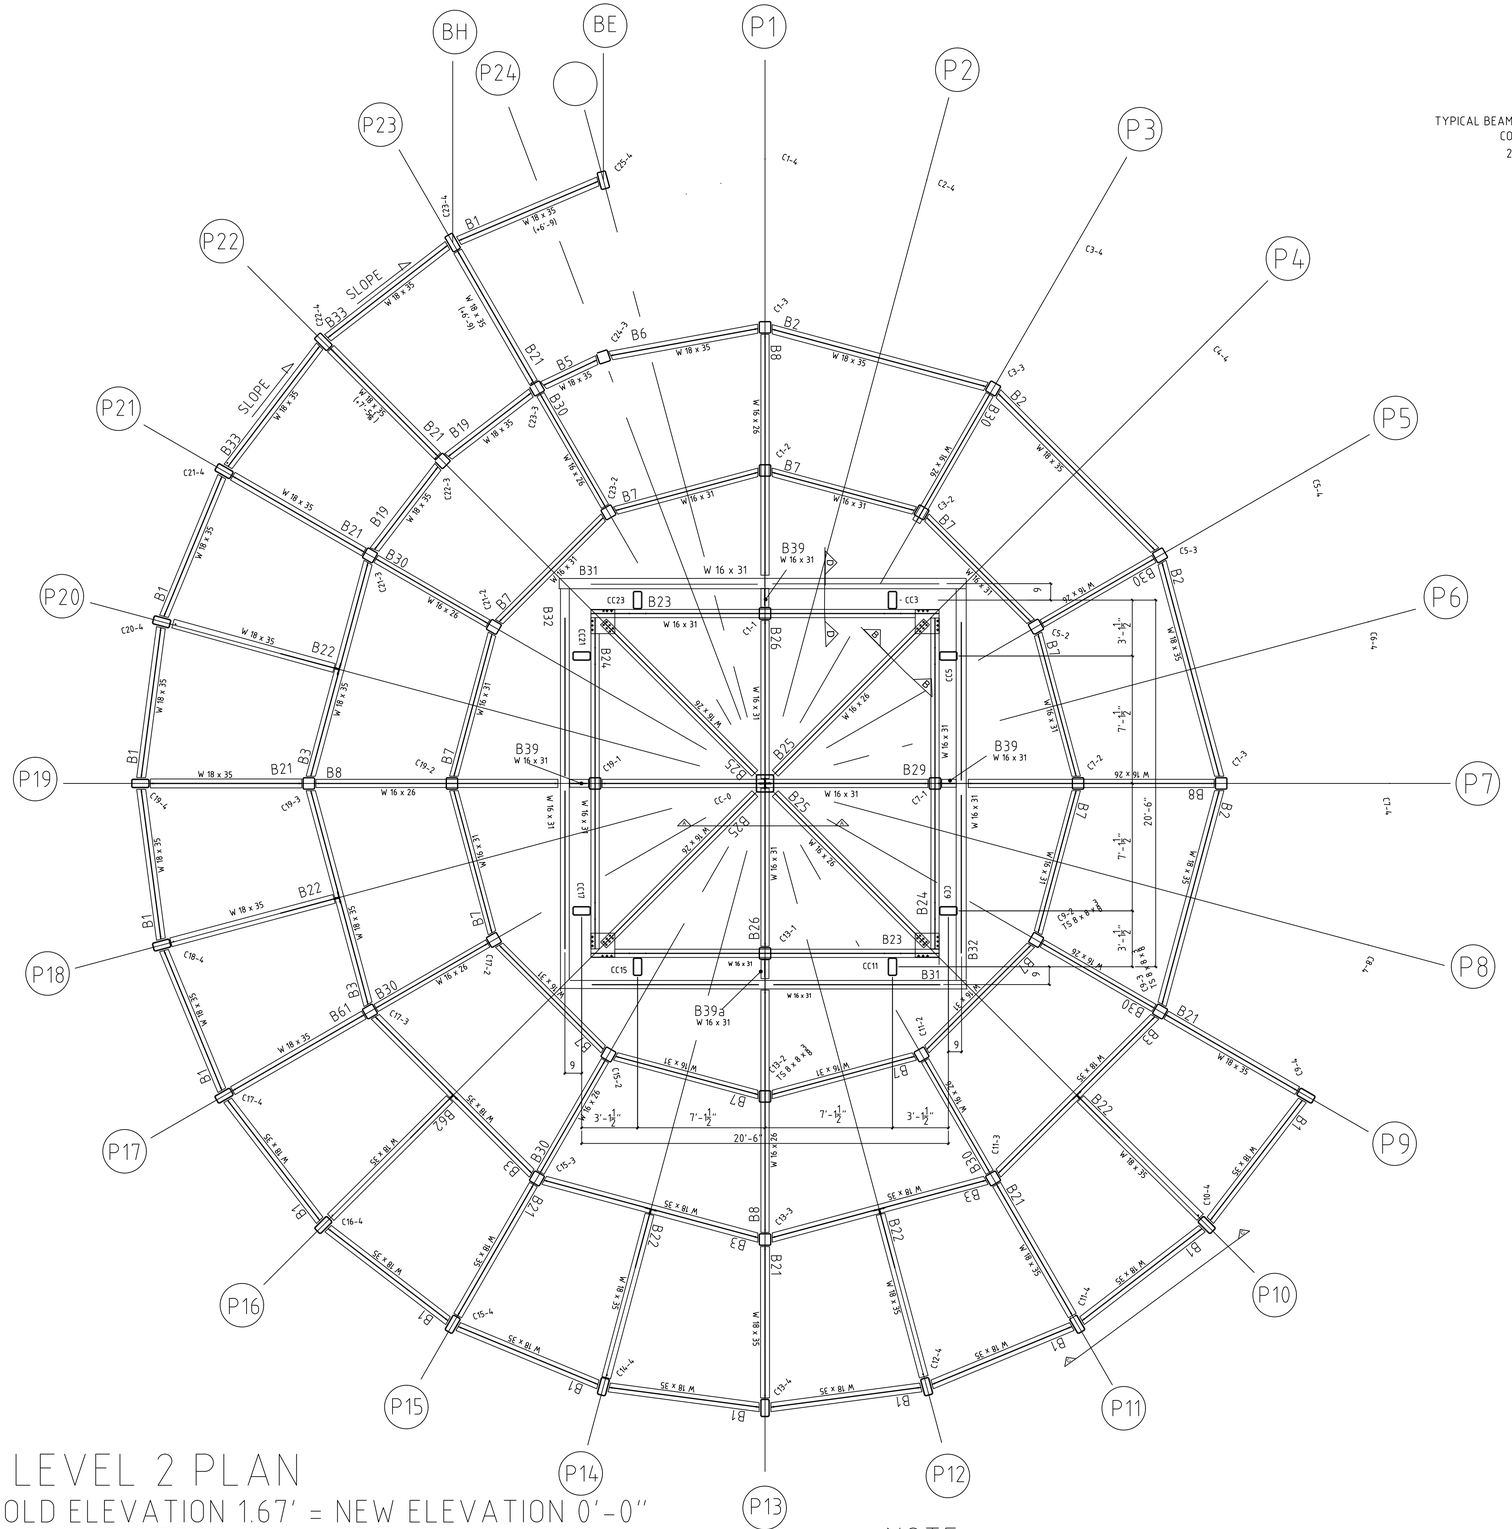

LEVEL 2 PLAN

OLD ELEVATION 1.67' = NEW ELEVATION 0'-0"
ALL ELEV. FROM 0'-0"
TOP OF STEEL ELEV. +8'-1" U/NOTED OTHERWISE

×NOTE ×
PERFIX ALL STEEL THIS LEVEL WITH 'B'

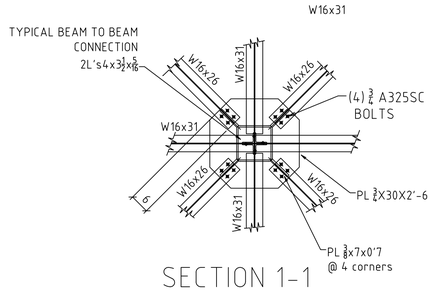

SECTION 1-1

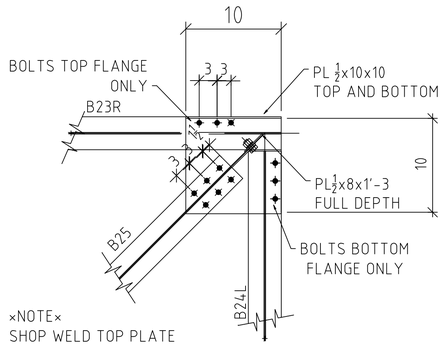

SECTION B-B

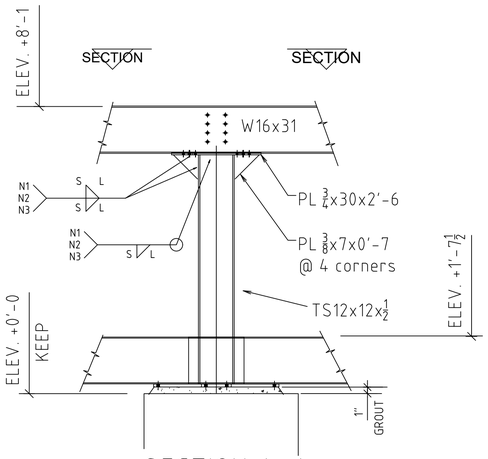

SECTION A-A

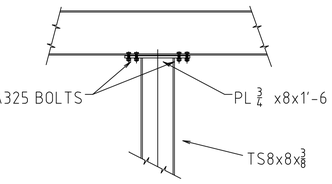

TYPICAL CAPPED COLUMN

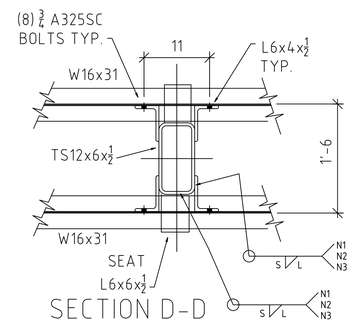

SECTION D-D

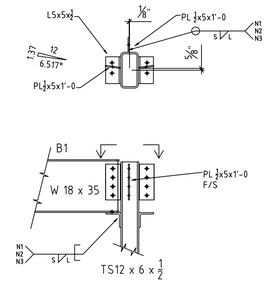

SECTION C-C

N

HOLES 13/16 U/NOTED	BOLTS 3/4 A325SC U/NOTED	WELD 70XX	ALL STEEL HOT DIP GALVANIZED

REV.	DESCRIPTION	BY	DATE
FOR APPROVAL:	TO SHOP:	TO FIELD:	
R & R APPROVAL		AS BUILT:	

JOB NAME:	OMLSTED CENTER	DRAWN BY: BV	CHECKED BY:
LOCATION:	FLUSHING MEADOWS QUEENS, NY	SCALE: NTS	
		DATE:	
CONTRACTOR:		JOB NUMBER	SHEET
DESCRIPTION:	LEVEL 2 Plan		E2 ⚠1