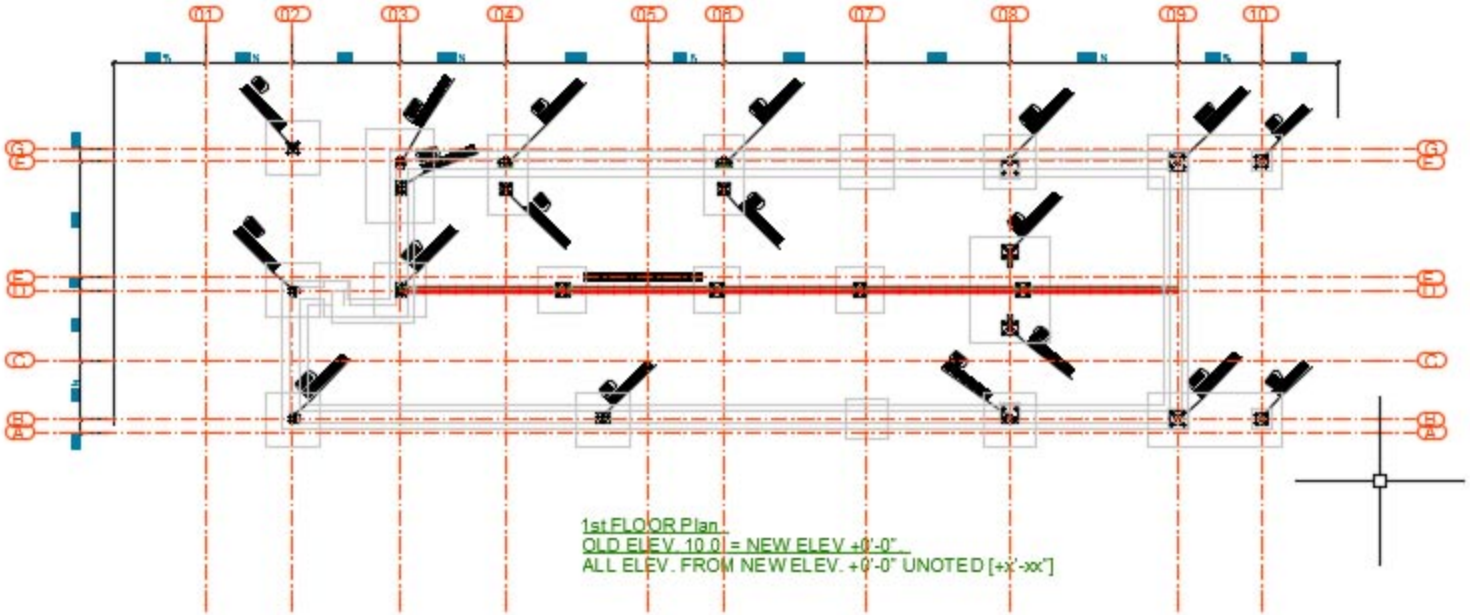

1st FLOOR Plan
OLD ELEV. 10.0 = NEW ELEV +0'-0"
ALL ELEV. FROM NEW ELEV. +0'-0" UNOTED [+x'-xx"]

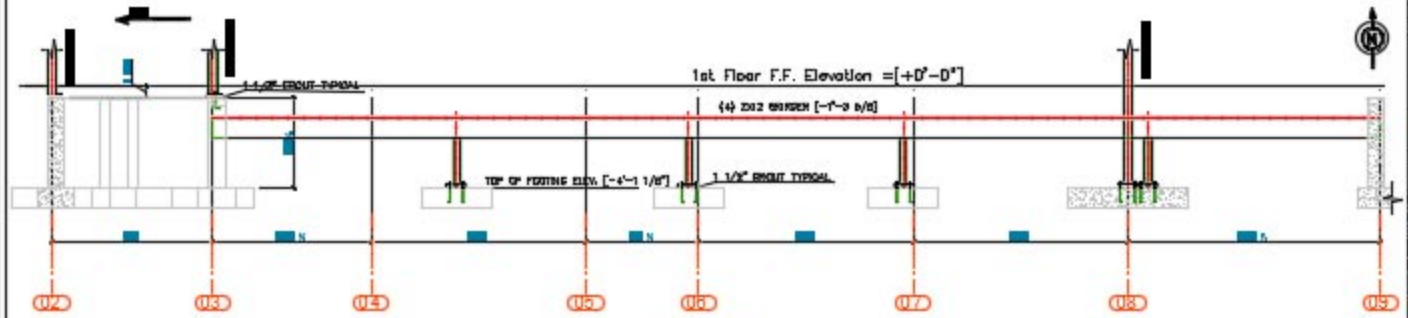

Elevation

East Hampton, NY

Sanawi Residence

E-1