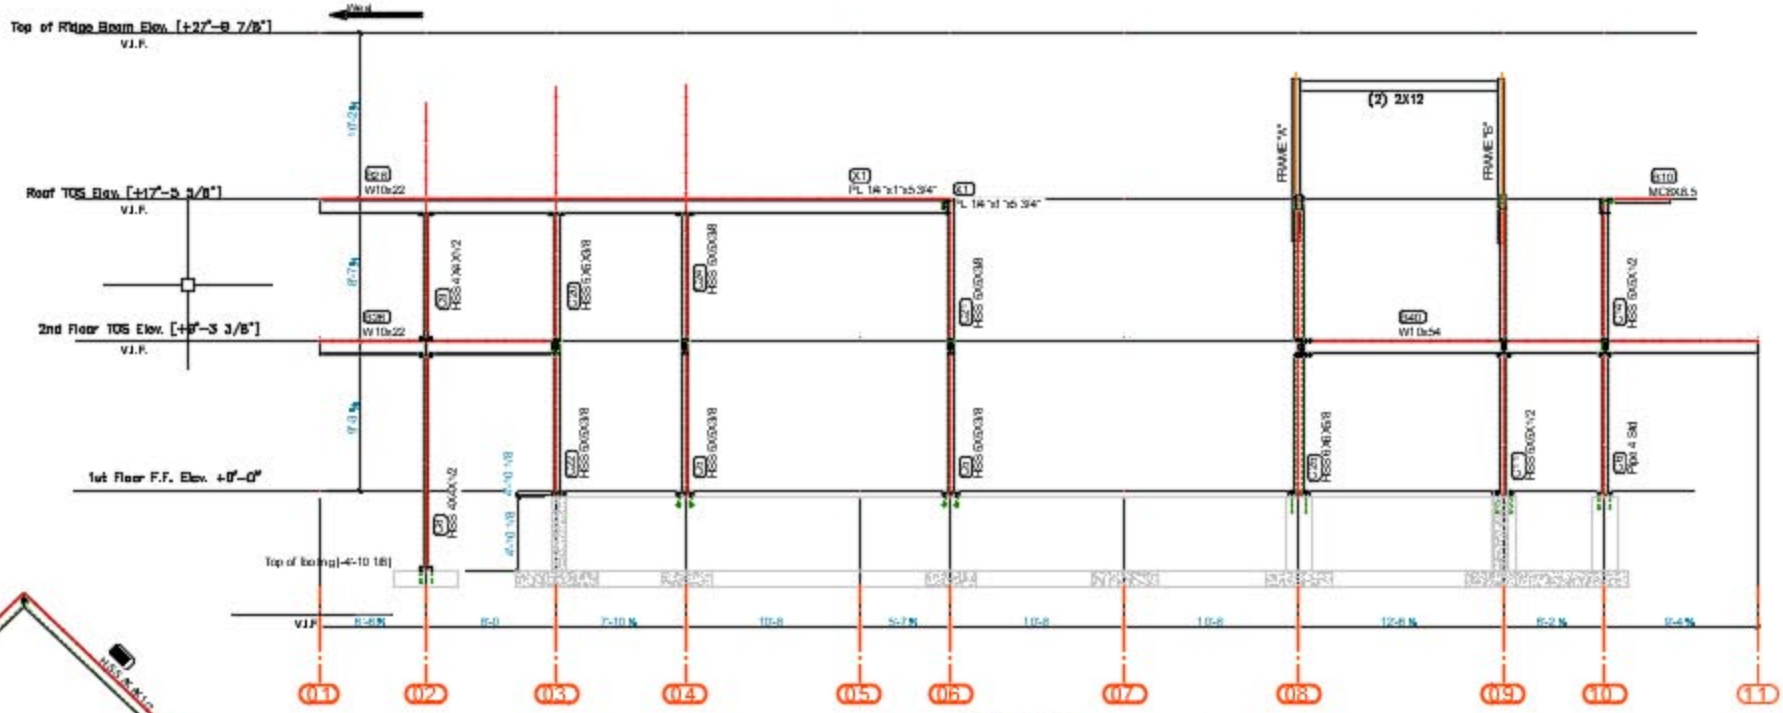

Elevation

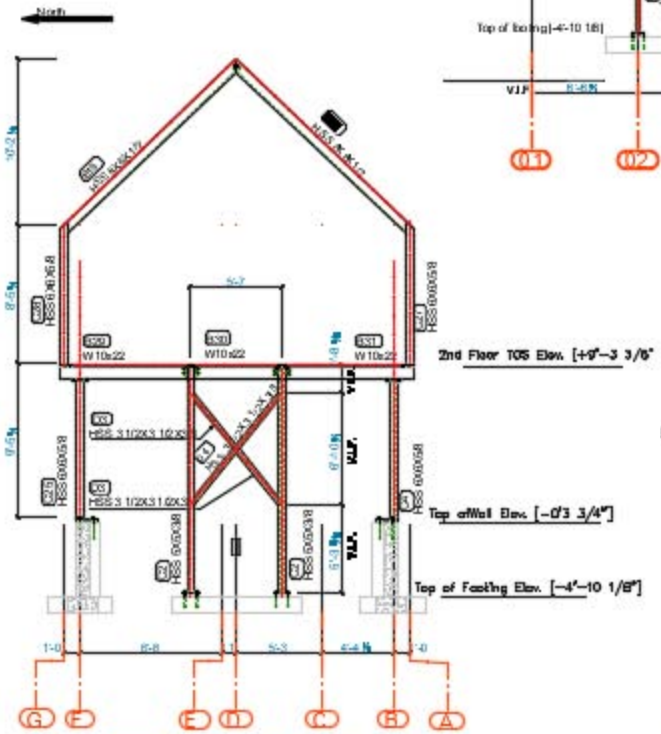

Frame "B" Elevation View

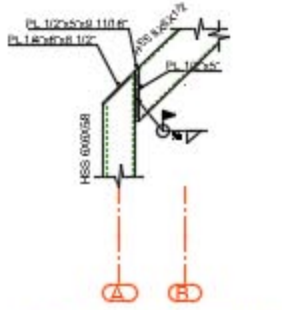

Detail view at Frame Hip

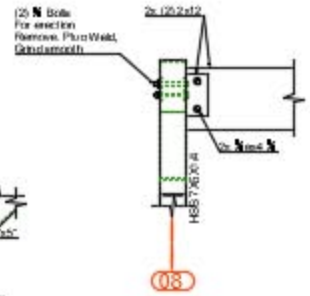

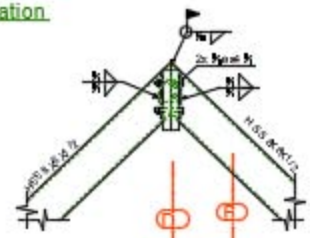

Detail view of Ridge

REV.	Date	BY	Description
B	9/6/2018	BV	REVISED - RESUBMIT
A	8/27/2018	BV	FOR APPROVAL

Building

Location
East Hampton, NY

Client:

Project
Sanawi Residence

Coating

Material

Scale

Project No.

Drawing Num.
E-3